DB NAME : DB–Tuck1
TYPE : Surface MOUNTED
COLOUR : WHITE
IP RATING : IN DOOR

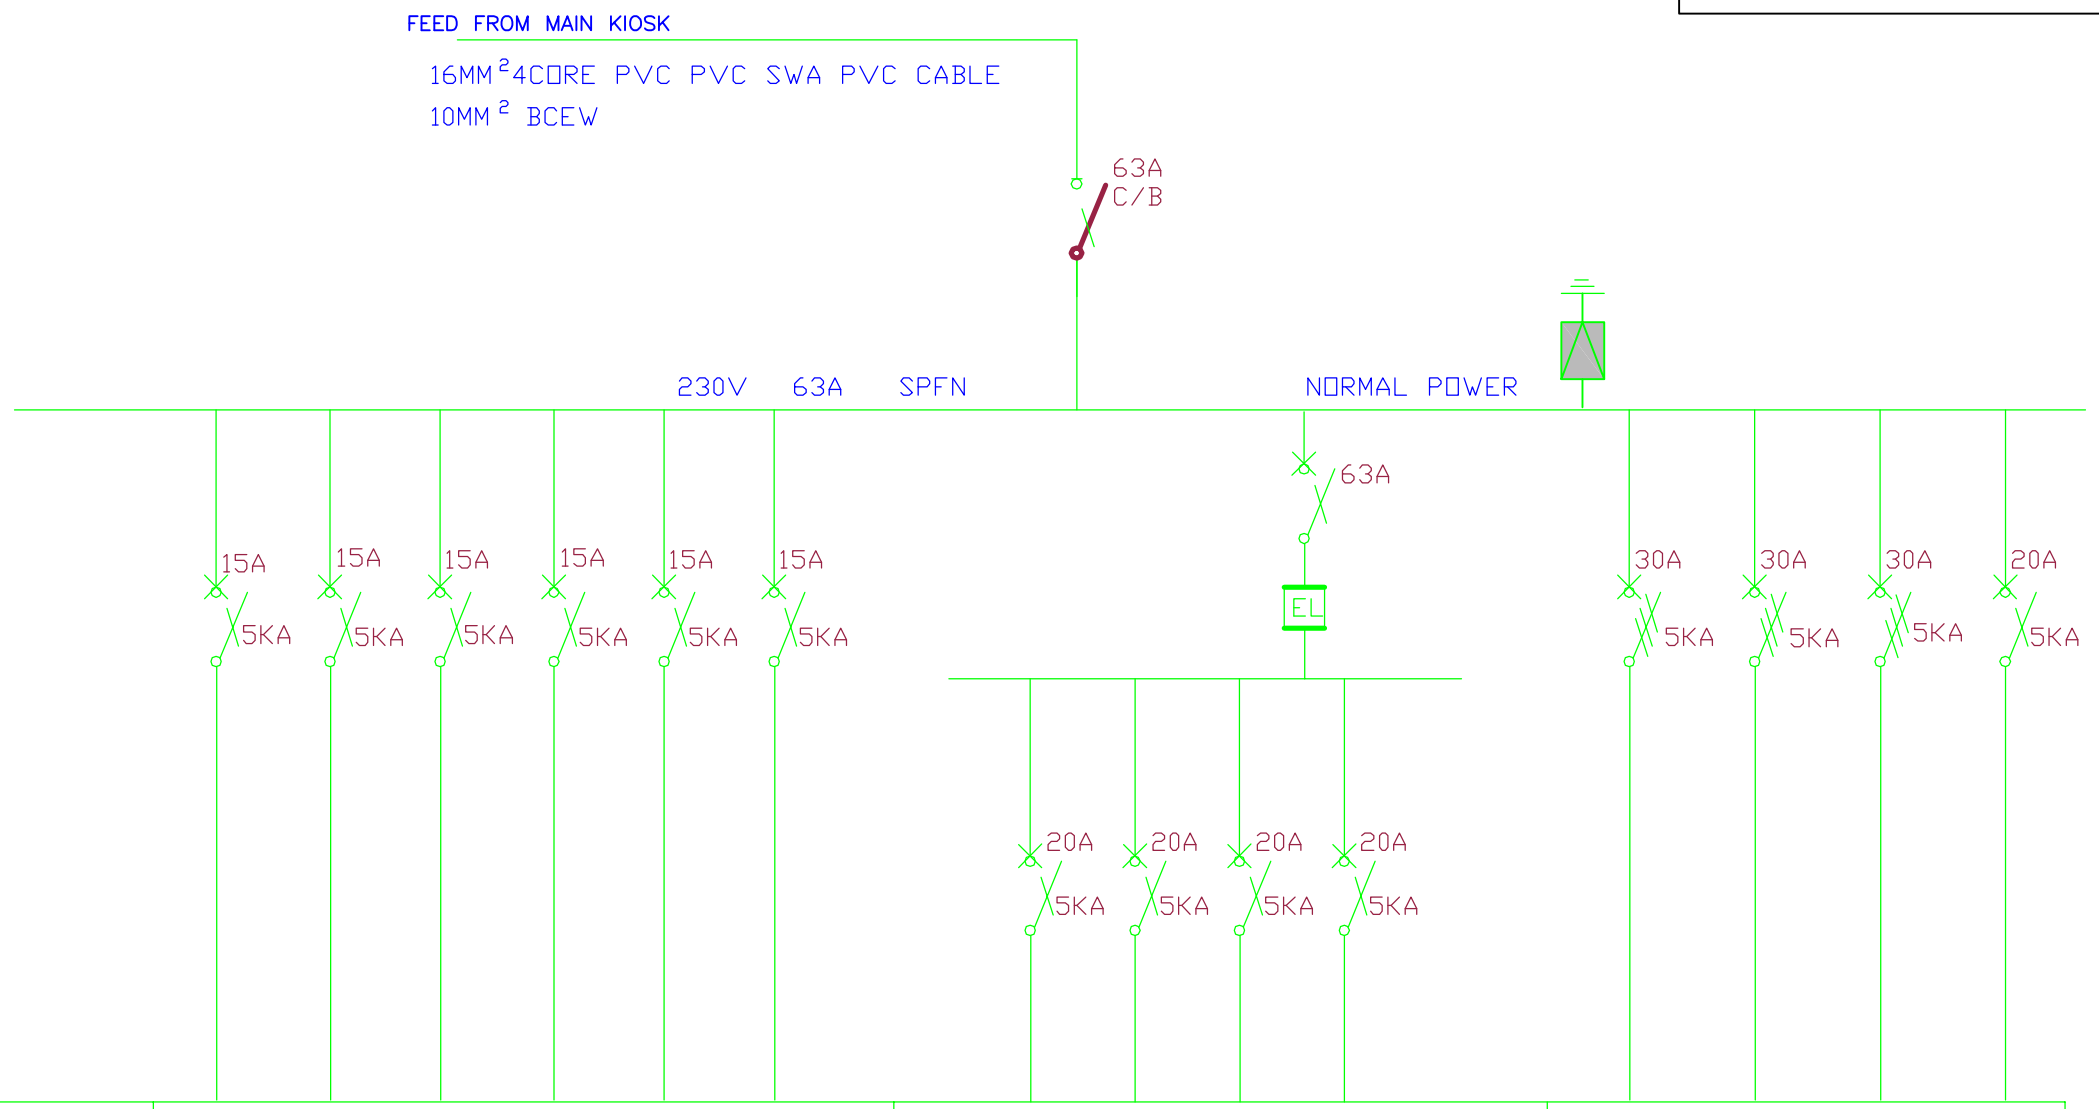

CIRCUIT NUMBER	L1 L2 L3 L4 L5 Spare	P1 P2 P3 Spare	ISO ISO ISO ISO
CONDUCTOR SIZE IN mm²	2.5mm²	4mm²	4mm²
EARTH CONDUCTOR SIZE IN mm²	2.5mm²	4mm²	4mm²
CONDUIT IN mm	25mm	25mm	25mm
LABEL	1 2 3 4	5 6 7	8 9 10
EQUIPMENT	LIGHTS	SSO	ISOLATOR

NOTES: 1) FRONT ACCESS ONLY

DRAWING
NORMAL POWER

SHEET 1 of 1
DATE 28/08/2020

PROJECT JL DUBE
DWG.No.T1/01/0.A3/R1363/DB/01

DRAW AUTOCAD
REV 1

CONSULTING ENGINEERS

RISIMATI ENGINEERS
(PTY) LTD.
MECHANICAL, ELECTRICAL AND CIVIL SERVICES
750 Blouhaak street
Moreleta park
P.O. Box 13560, Hatfield, 0028
(012) 998 1054
(012) 998 0536
E-mail : admin@risimati.co.za